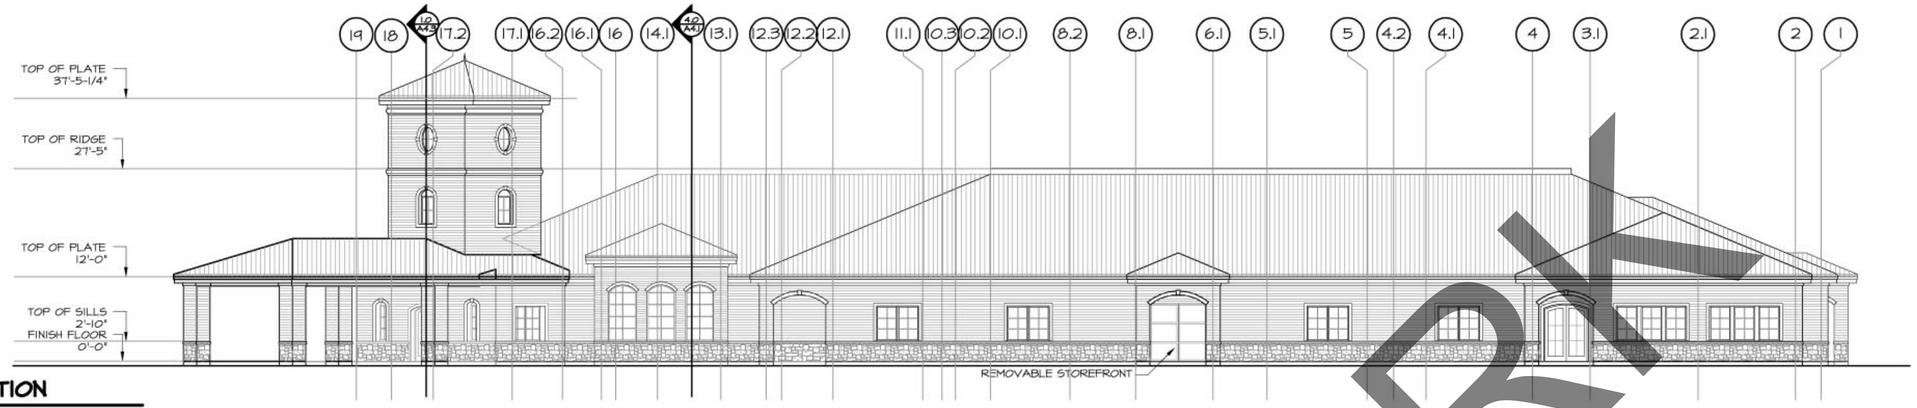

4.0 WEST ELEVATION

SCALE: 3/32" = 1'-0"

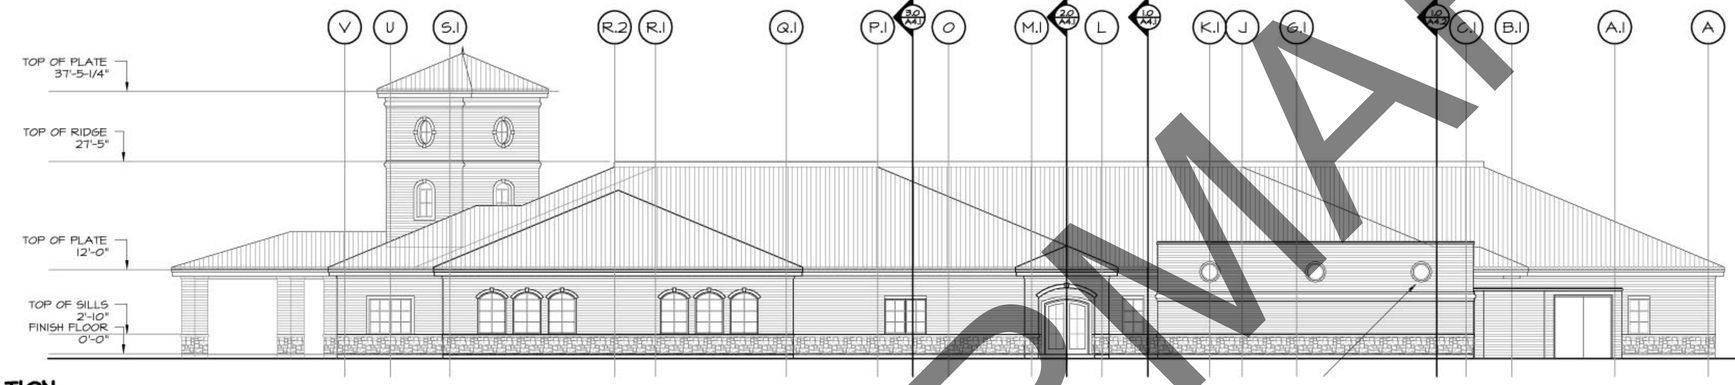

3.0 SOUTH ELEVATION

SCALE: 3/32" = 1'-0"

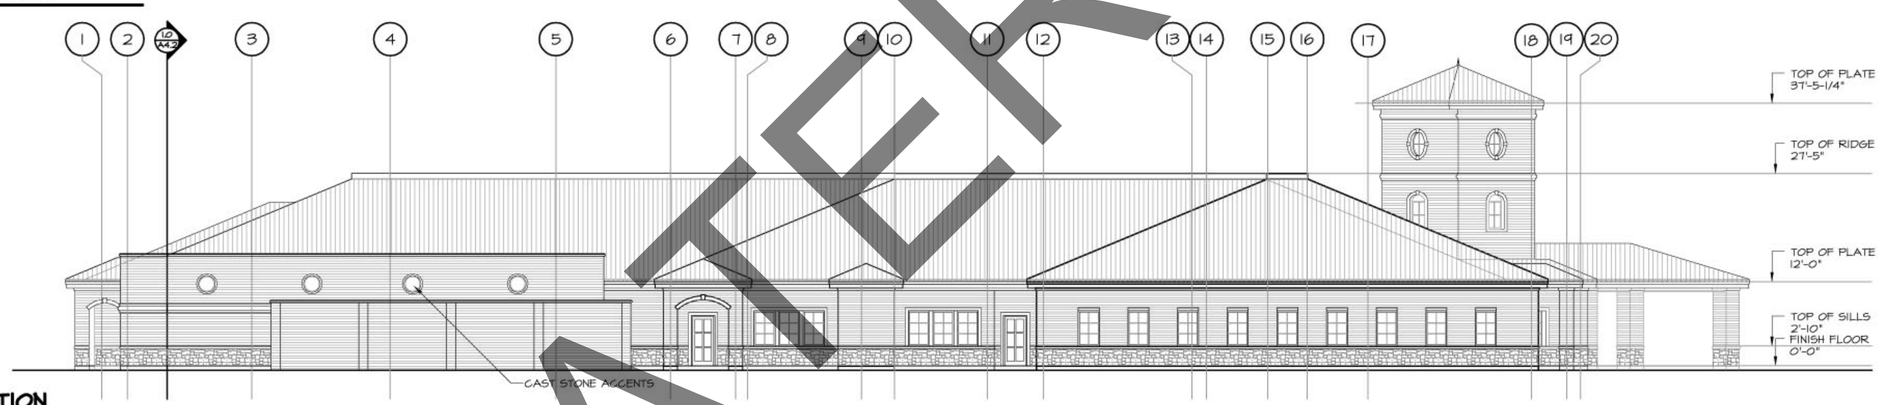

2.0 EAST ELEVATION

SCALE: 3/32" = 1'-0"

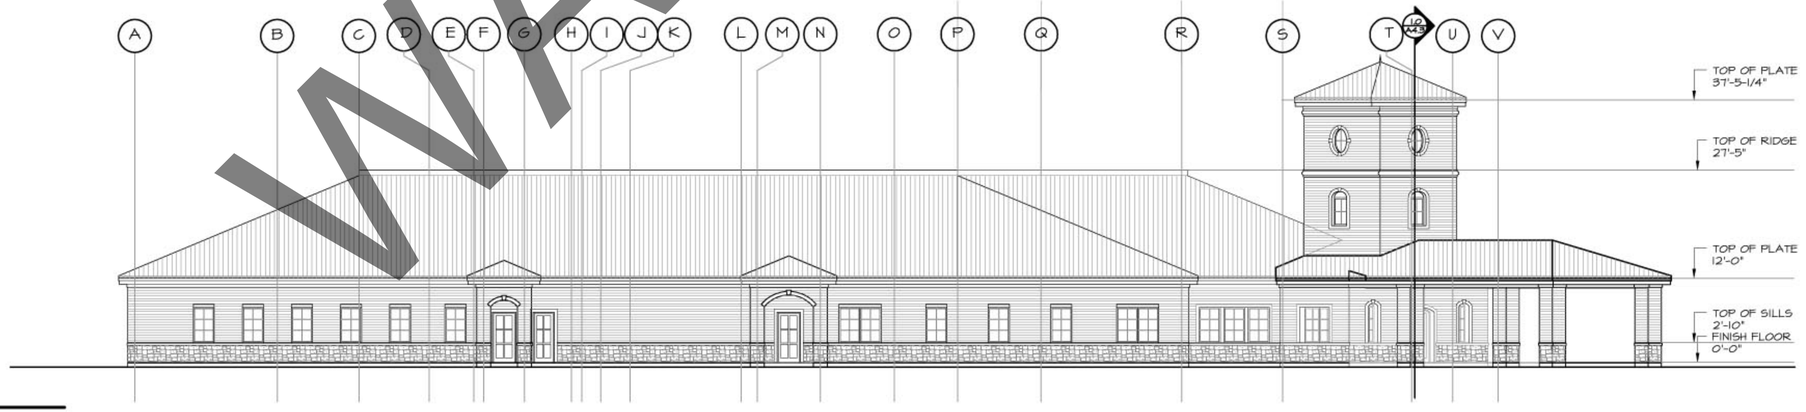

1.0 NORTH ELEVATION

SCALE: 3/32" = 1'-0"

WATERMARK

REVISIONS	BY

DATE 04/12/05

JOB NO.

SHEET A2.1

OF SHEETS