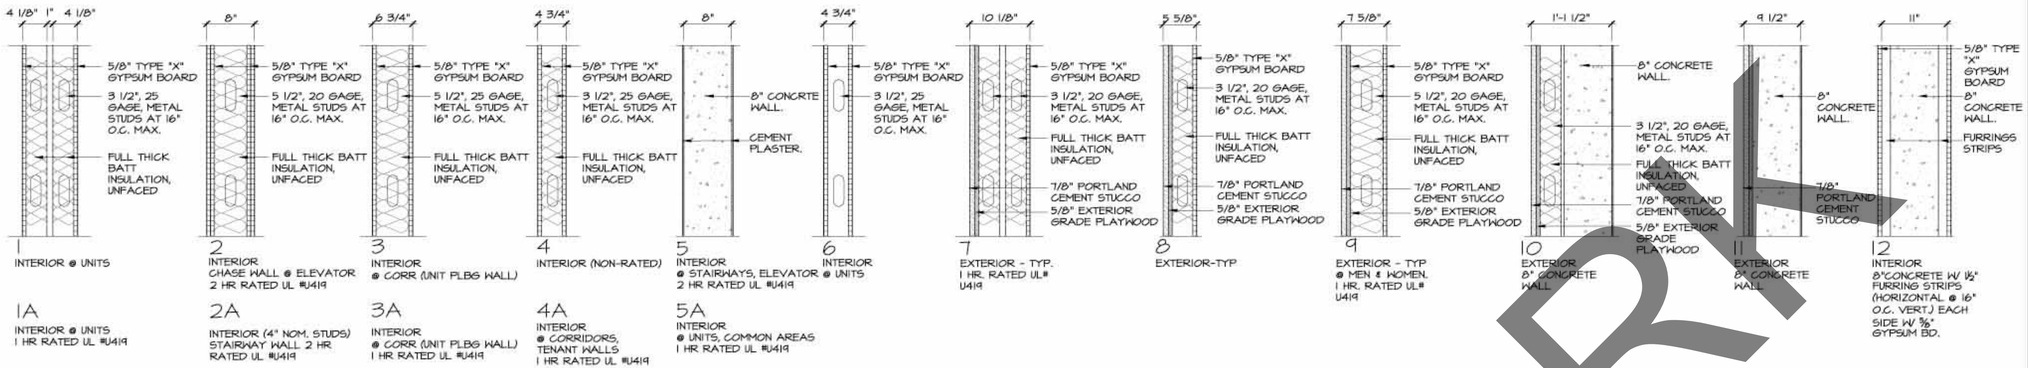

---------- 1HR RATED WALL (AT CORRIDOR)

---------- 2HR RATED WALL (AT ELEVATOR & STAIRS)

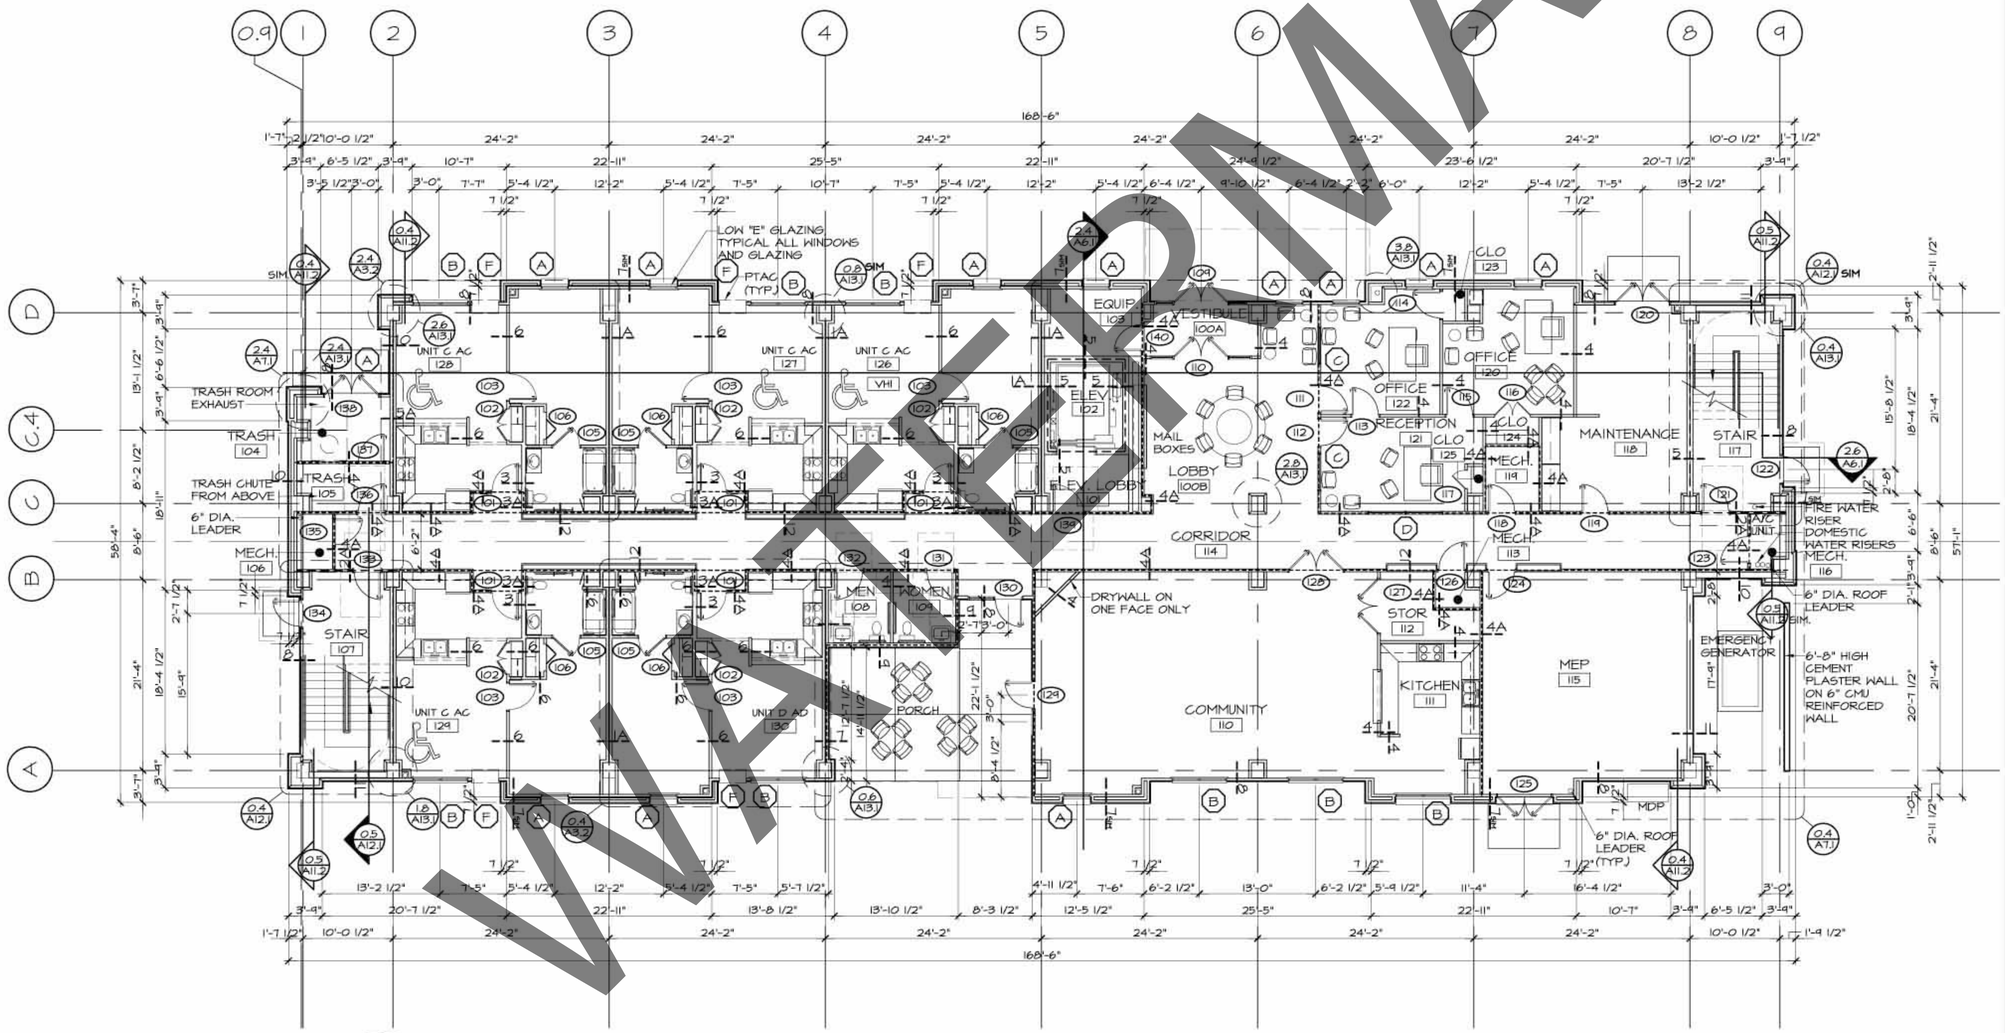

GENERAL NOTES:
1. PORCH WALLS TO BE STUCCO
2. PORCH CEILING TO BE PAINTED CONCRETE W/ TEXTURE

0.4 FIRST FLOOR PLAN
SCALE: 1/8" = 1'-0"

REVISIONS NO.	DATE

DATE
PROJ. NO.
SHEET A4.1
OF XA SHEETS

PRIMARY
WATER