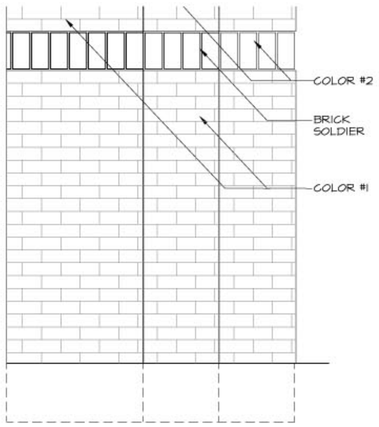

2.4 ELEVATION-SCREENING WALLS

SCALE: 3/4" = 1'-0"

WATERMARK

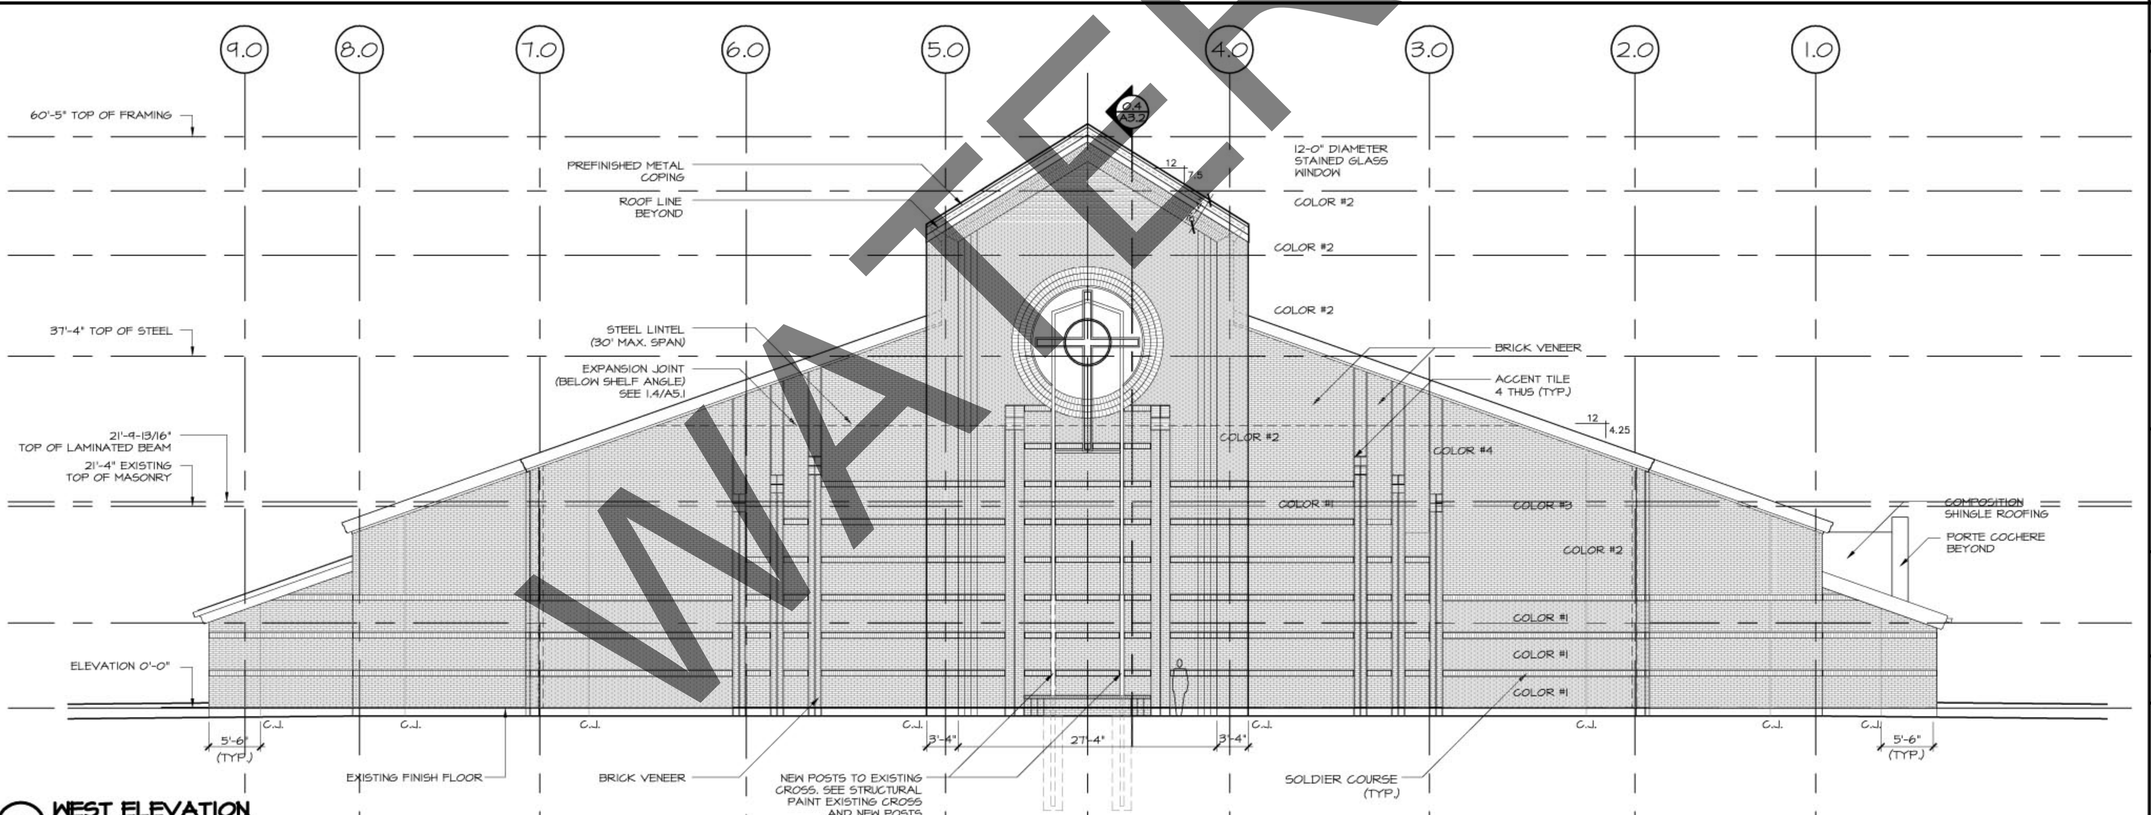

0.4 WEST ELEVATION

SCALE: 1/8" = 1'-0"

MATERIAL KEY NOTES

COLOR #1 - FIELD BRICK BELOW ANY SOLDIER COURSING

COLOR #2 - SOLDIER COURSING, COPINGS, AND BRICK SURROUNDS

COLOR #3 - FIELD BRICK ABOVE HIGHEST SOLDIER COURSING

COLOR #4 - ACCENT GLAZED TILE

REVISIONS NO.	DATE

DATE

PROJ. NO.

SHEET A2.2

OF SHEETS