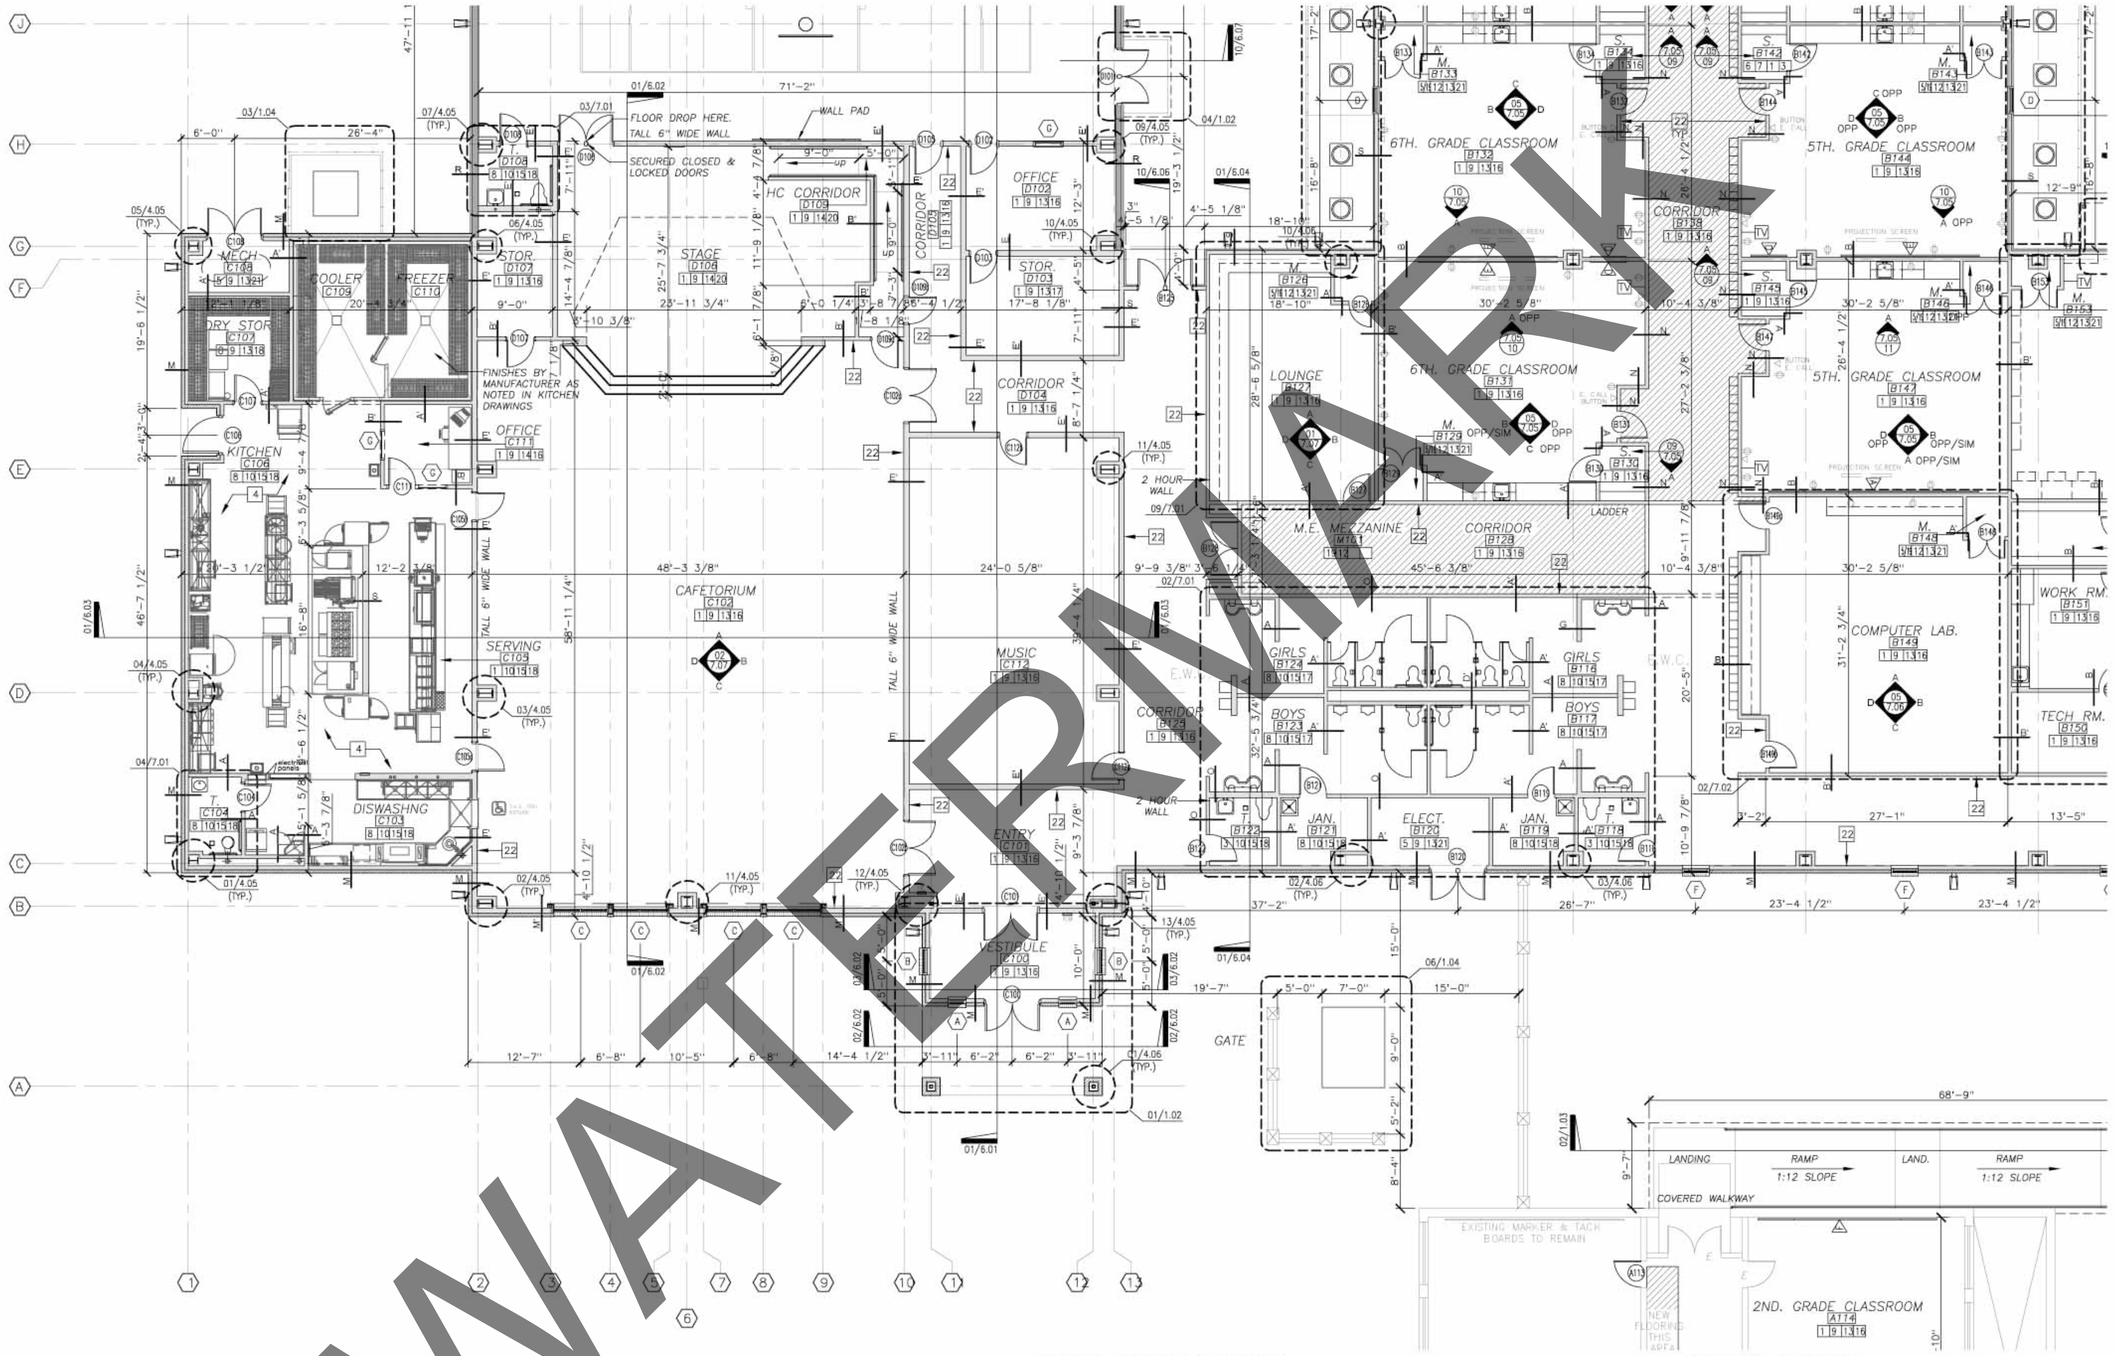

WATERMARK

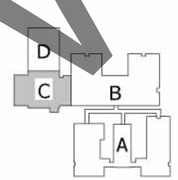

WALL LEGEND:

- EXISTING WALL TO REMAIN
- EXISTING WALL TO BE REMOVED
- NEW WALL FILL IN AREA
- NEW WALL CONSTRUCTED
- EXISTING DOOR TO REMAIN.
- NEW DOOR, FRAME, & HARDWARE
- NEW FLOORING

ROOM FINISH LEGEND

1. VINYL COMPOSITION TILE
2. CARPET
3. CERAMIC TILE
4. QUARRY TILE
5. SEALED CONCRETE
6. EXPOSED – NO FINISH
7. MULTI-PURPOSE SPORTS IMPACT FLOORING
8. TWO PART EPOXY COATING WITH FLAKES
9. COVED RUBBER BASE
10. CERAMIC TILE BASE
11. QUARRY TILE BASE
12. NO BASE
13. TEXTURED AND PAINTED GYP. BOARD
14. TEXTURED AND EPOXY PAINTED GYP. BOARD
15. 76" CERAMIC TILE WAINSCOT W/ EPOXY PAINTED GYP. BD. ABOVE
16. 24" X 24" ACOUSTICAL CEILING TILE
17. GYPSUM BOARD CEILING – EPOXY PAINTED
18. 24" X 24" GYP. BD. LAY-IN CEILING TILE
19. EXPOSED FIRE RATED PLYWOOD
20. EXPOSED STRUCTURE – PAINTED
21. EXPOSED STRUCTURE
22. 32" PLASTIC LAMINATE W/ GYP. BD ABOVE (ALTERNATE)
23. METAL LINER PANEL

SYMBOL LEGEND

- (AX) DOOR NUMBER, REFER TO SHEET A2.01
- TV WALL MOUNTED TV SUPPORT BRACKET REFER 04/7.10 FOR WALL REINF. DETAIL
- X PARTITION TYPE REFER SHEET 2.02 PARTITIONS TO BE TYPE "A" UNLESS OTHERWISE NOTED
- A/XX/XX/B D C WALL ELEVATION
- FLOOR CEILING X X X X BASE WALLS ROOM FINISH KEY SEE FINISH SCHEDULE
- F.E.C. FIRE EXTINGUISHER CABINET SEE DETAIL 01/4.10
- MARKER BD./TACK BD. SEE SHEET 2.02
- (A) WINDOW TYPE, REFER TO SHEET 2.02

01 Partial Floor Plan – AREA C

SCALE 1/8"= 1'-0"

FILE	
DATE	03/17/08
DESIGNED	PRM
DRAWN	PRM
REVISED	PRM
CHECKED	PRM

NO.	REVISION	BY	DATE

SHEET 4.03