WATERMARK

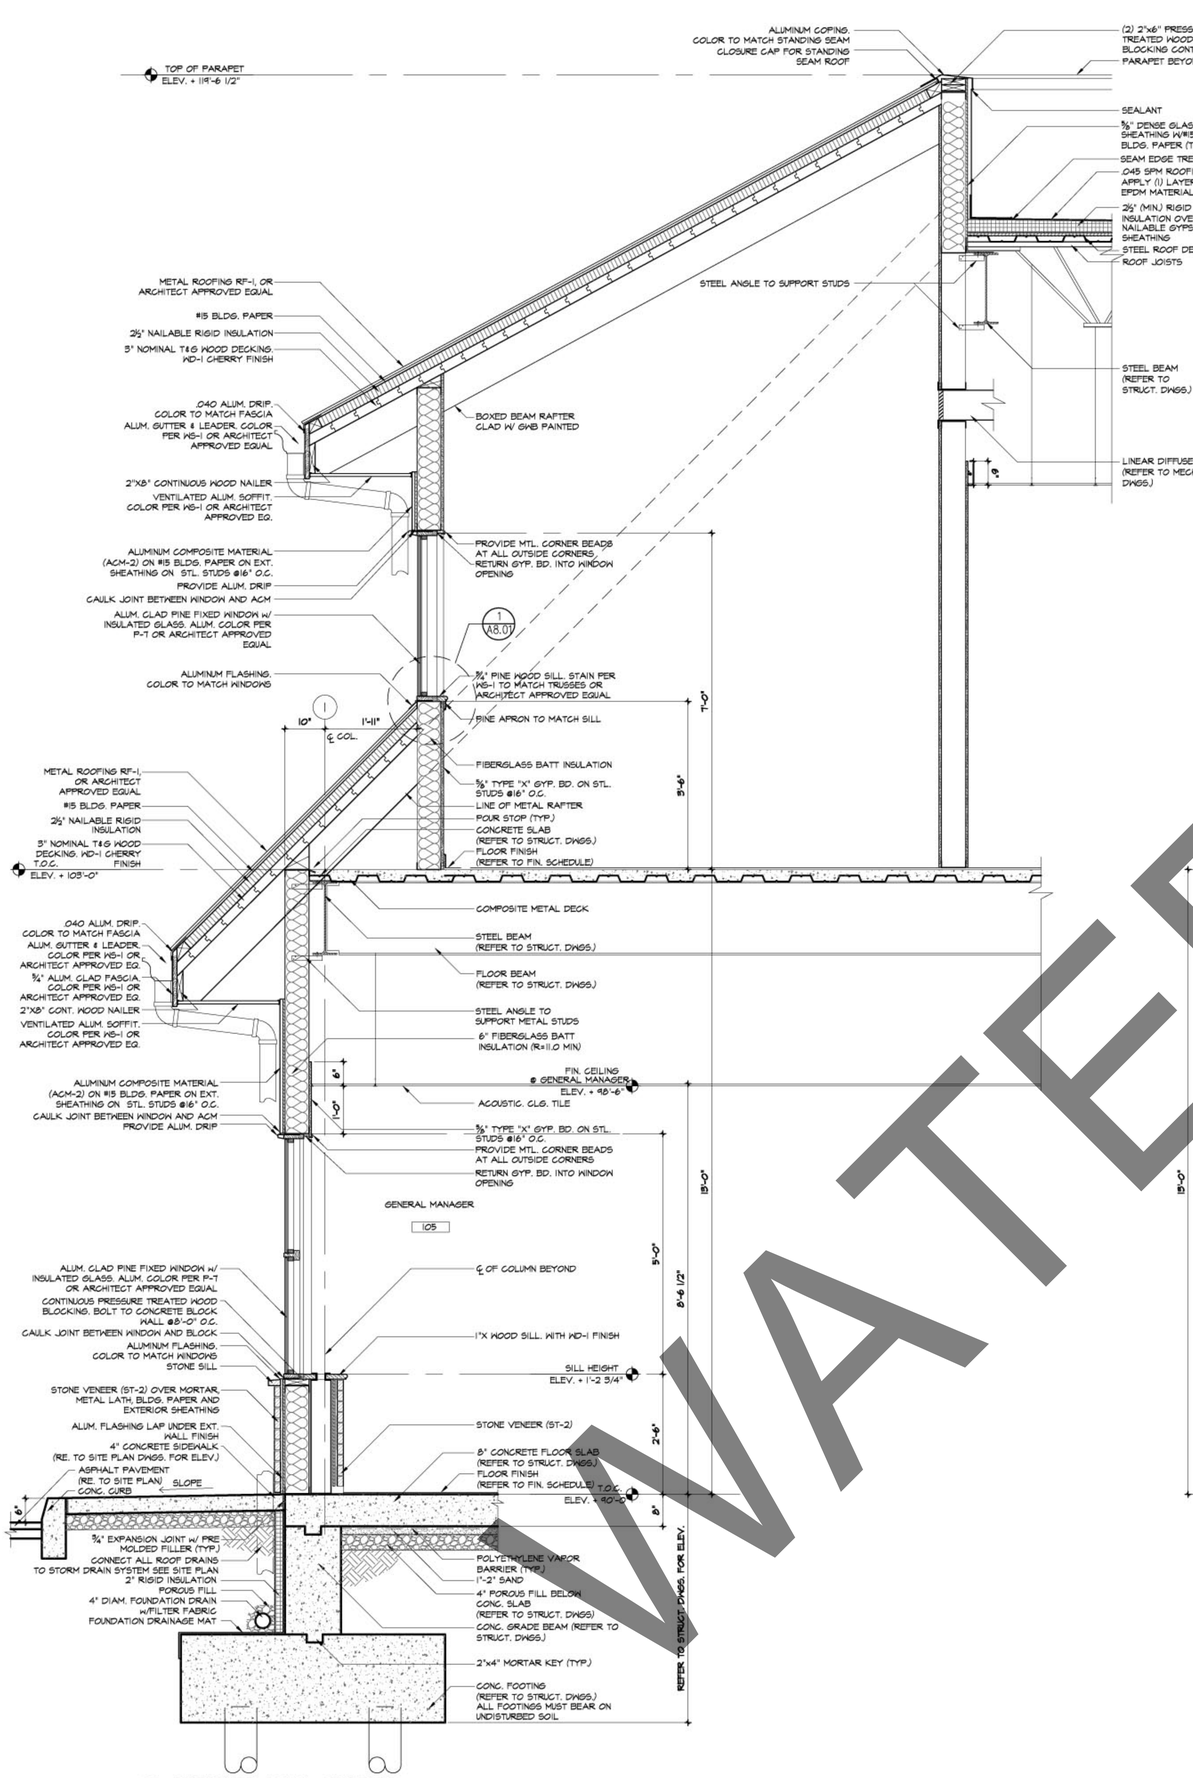

1 EXTERIOR WALL SECTION
SCALE: 3/4" = 1'-0"

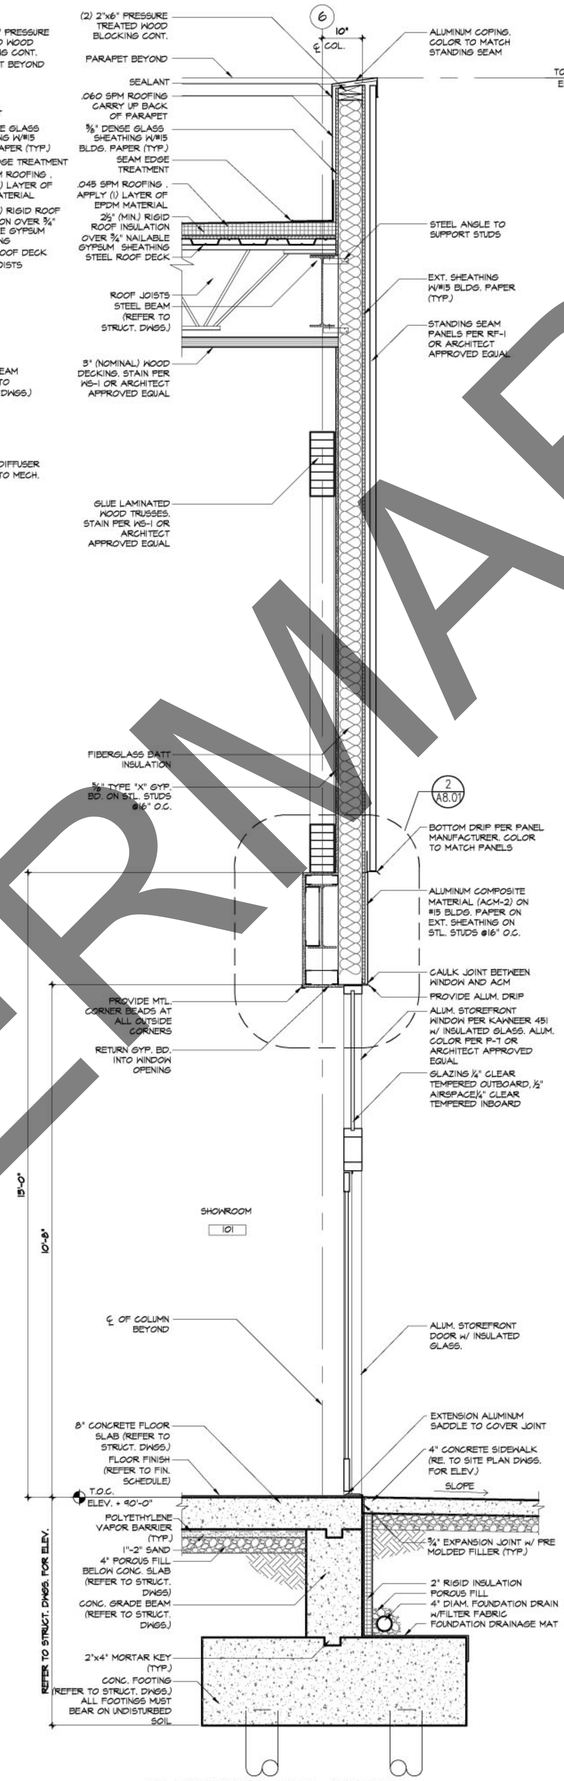

2 EXTERIOR WALL SECTION
SCALE: 3/4" = 1'-0"

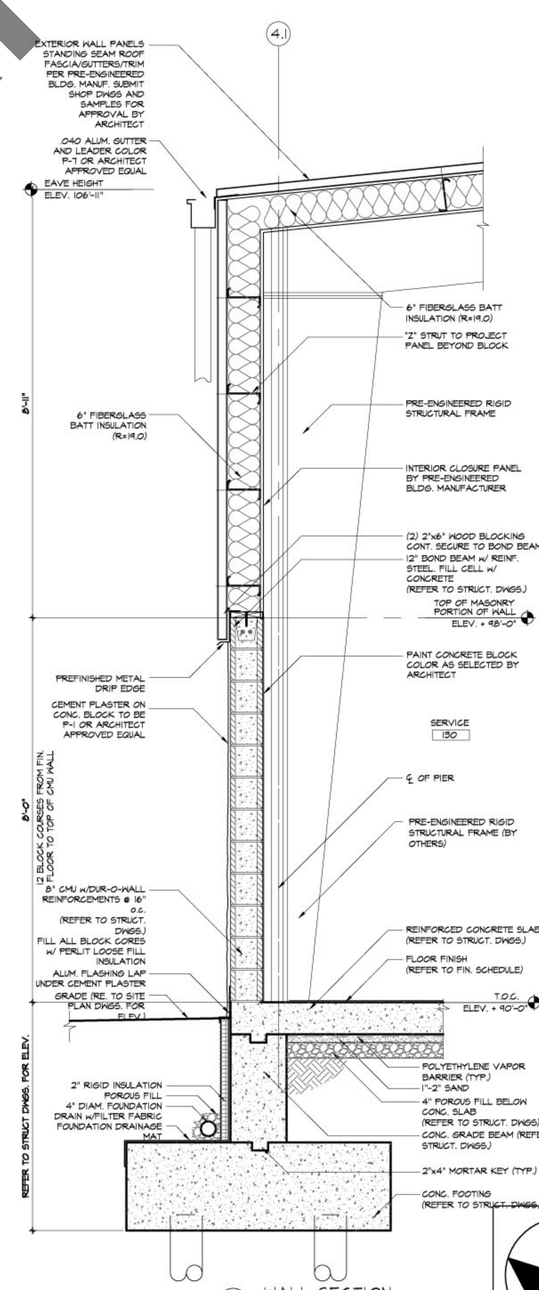

3 WALL SECTION
SCALE: 3/4" = 1'-0"

WALLSECTIONS

02047
EA
JFW
1/8"= 1'-0"

A4.01