02 **SIDE ELEVATION**
3/32" = 1'-0"

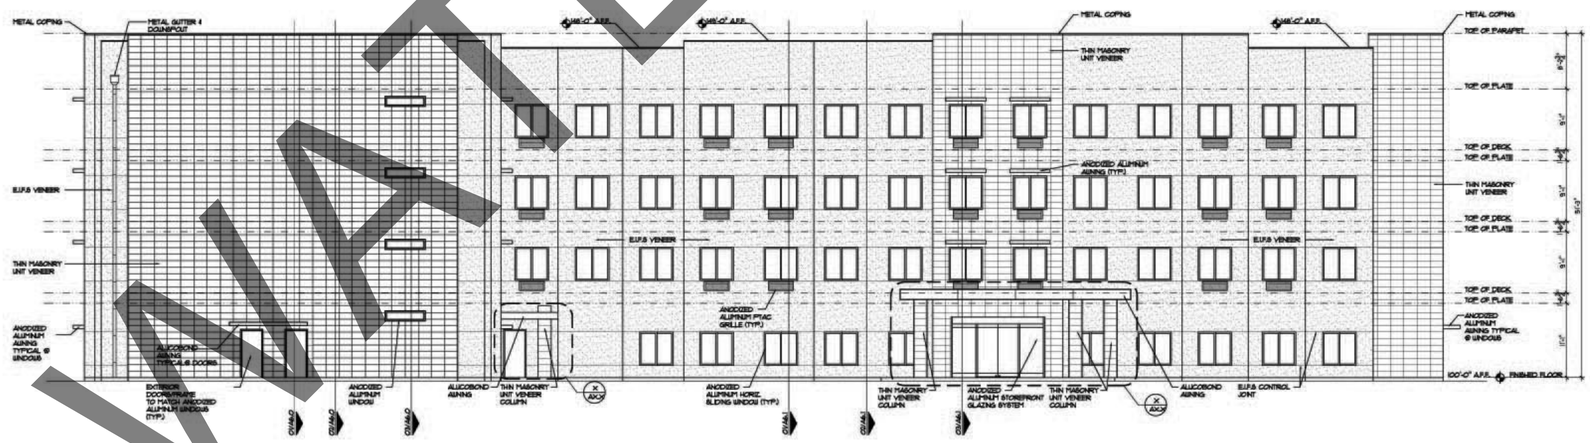

01 **FRONT ELEVATION**
3/32" = 1'-0"

WATERMARK

SHEET NO.
A3.0
EXTERIOR ELEVATIONS

Copyright © 2007