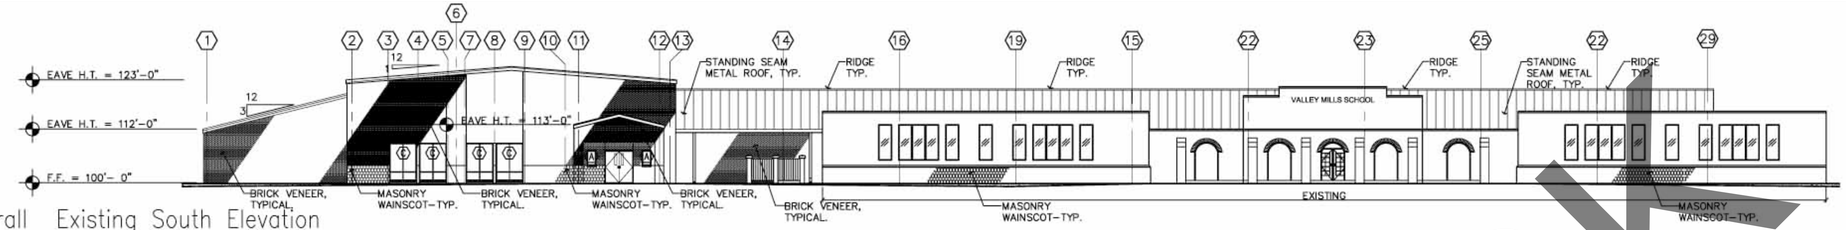

01 Overall Existing South Elevation

SCALE 1/16"= 1'-0"

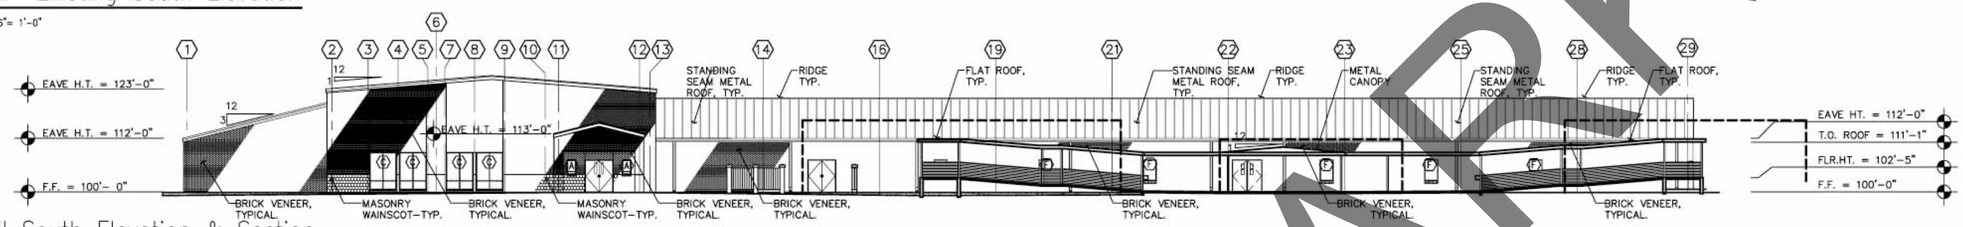

02 Overall South Elevation & Section

SCALE 1/16"= 1'-0"

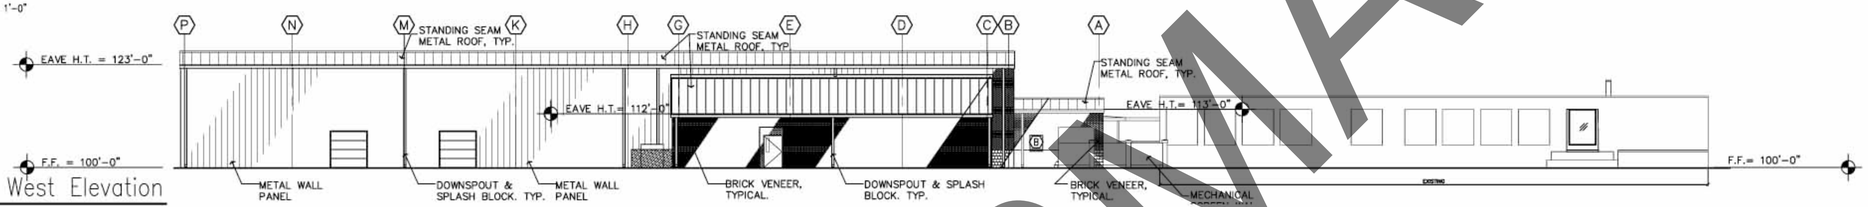

03 Overall West Elevation

SCALE 1/16"= 1'-0"

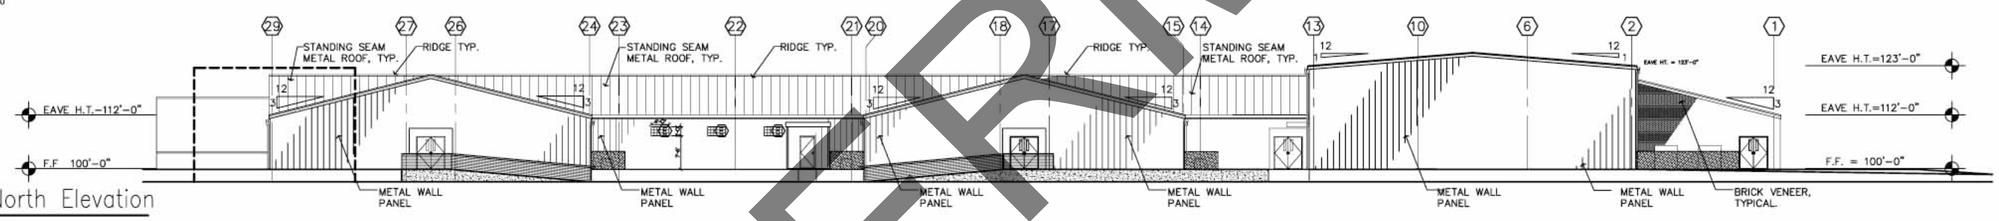

04 Overall North Elevation

SCALE 1/16"= 1'-0"

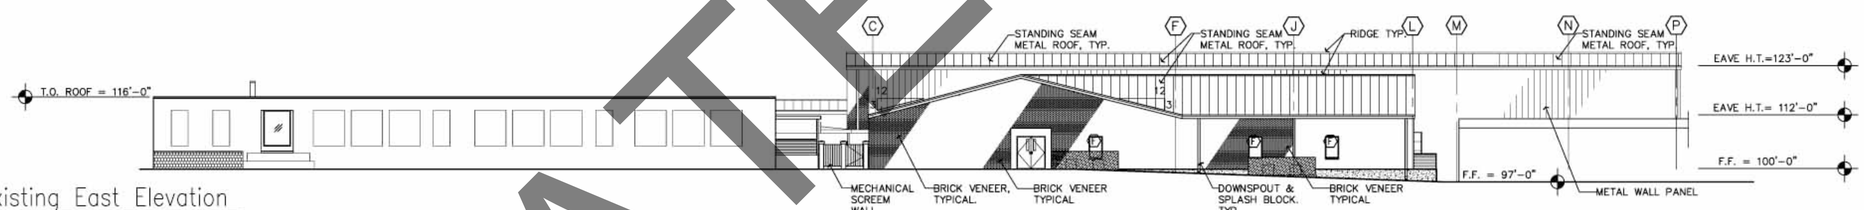

05 Overall Existing East Elevation

SCALE 1/16"= 1'-0"

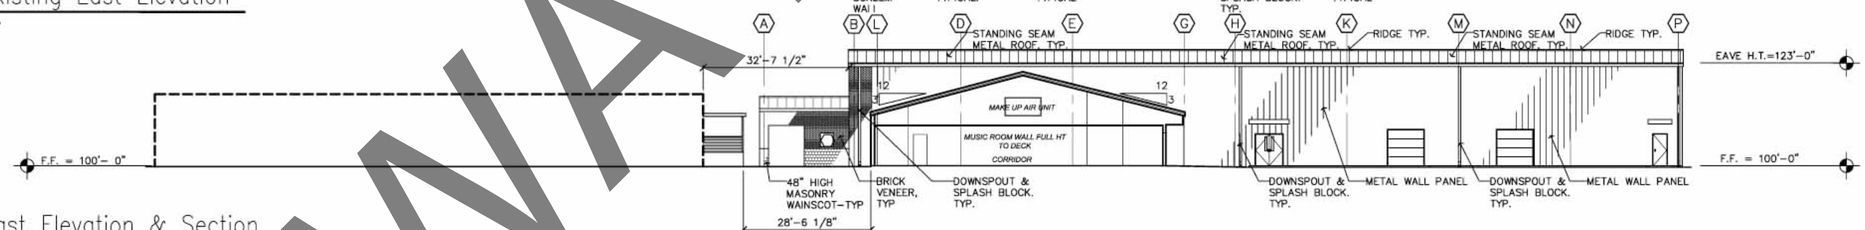

06 Overall East Elevation & Section

SCALE 1/16"= 1'-0"

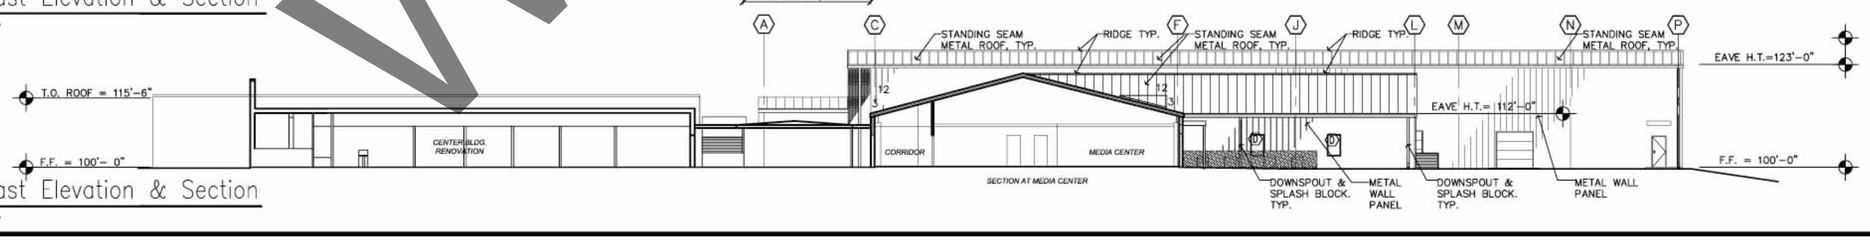

07 Overall East Elevation & Section

SCALE 1/16"= 1'-0"

WATERMARK

NO.	REVISION	BY	DATE

FILE	
DATE	03/17/08
DESIGNED	PRM
DRAWN	PRM
REVISED	PRM
CHECKED	PRM

SHEET 5.01