


01 Building Section-EE

SCALE 1/4"= 1'-0"

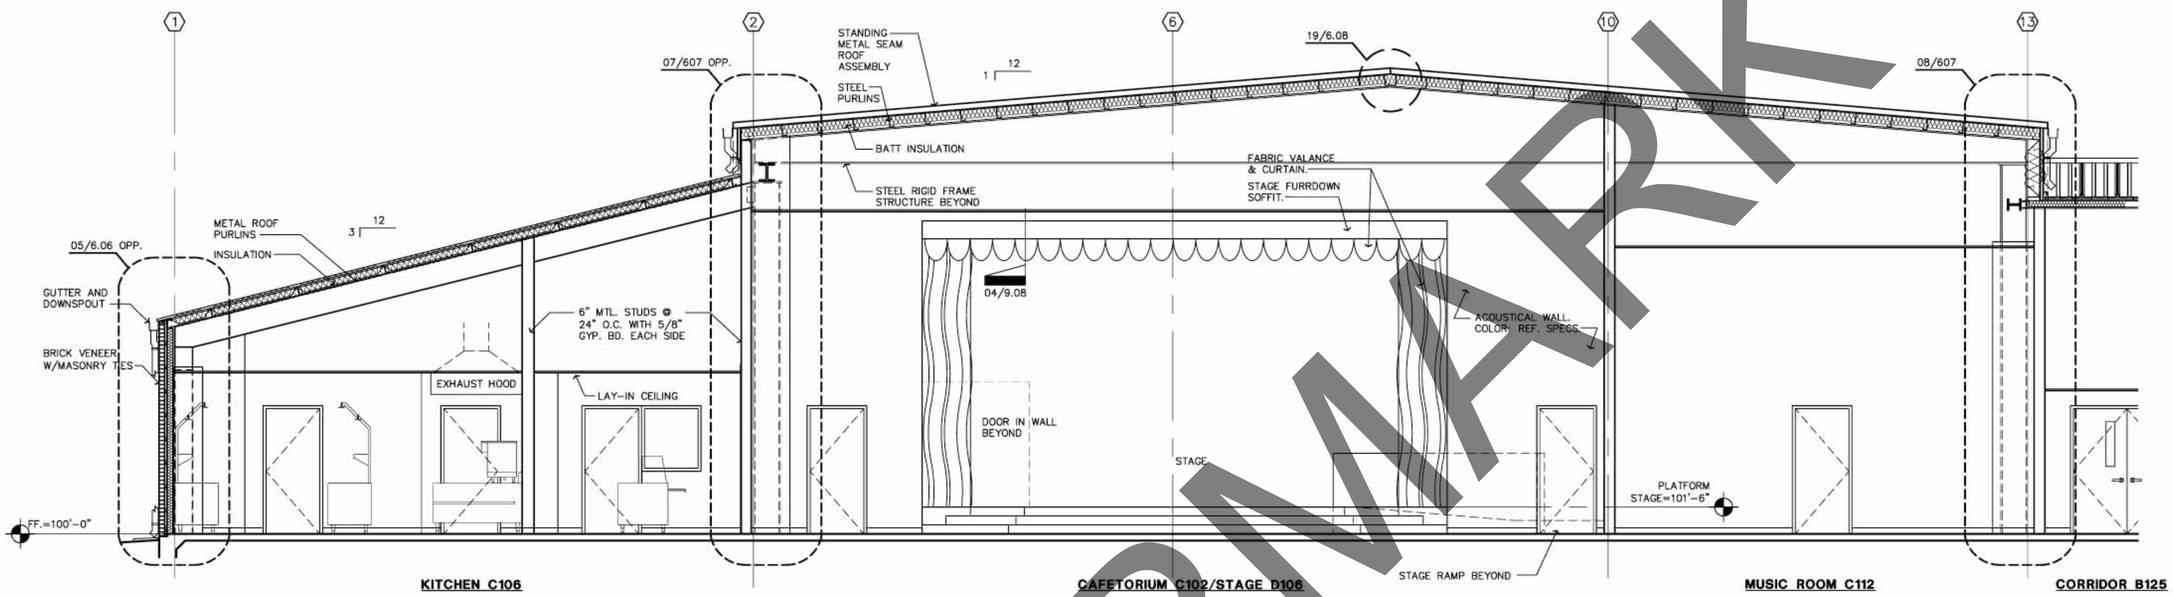


02 Building Section-FF

SCALE 1/4"= 1'-0"

WATERMARK

| NO. | REVISION | BY | DATE |
|---|---|---|---|
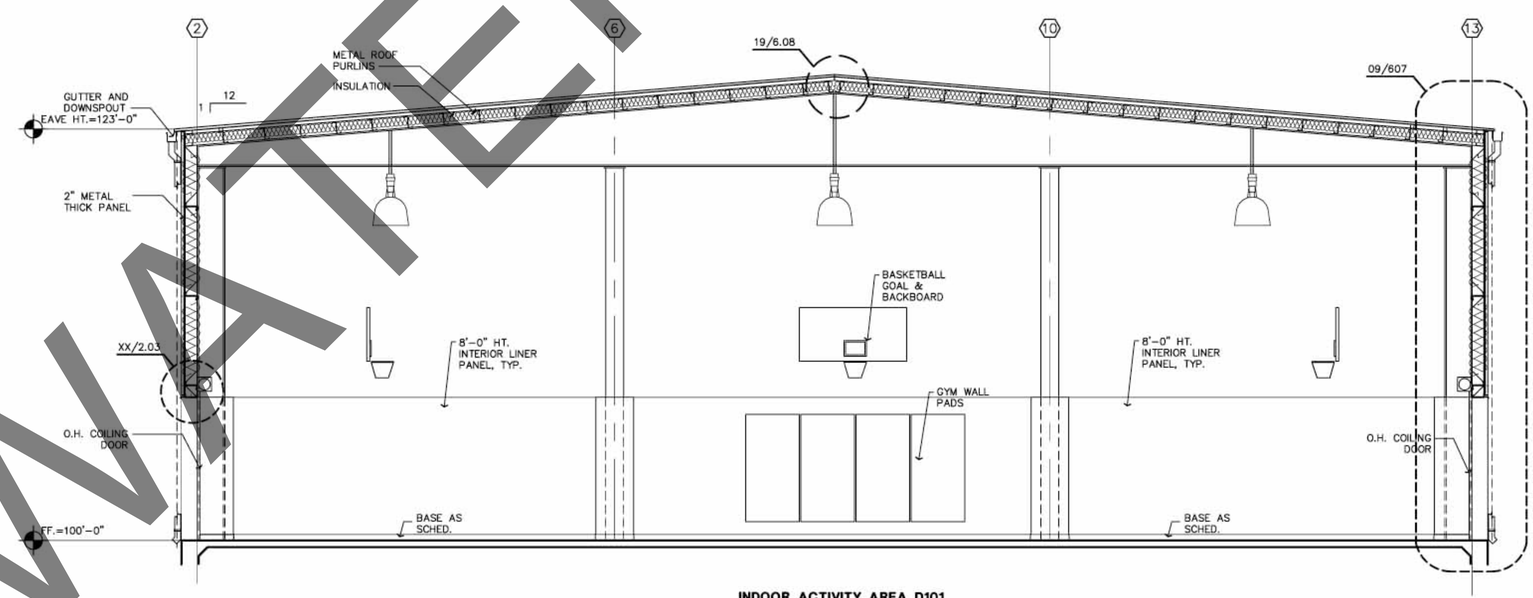
| FILE | |
|---|---|
| DATE | 03/17/08 |
| DESIGNED | PRM |
| DRAWN | PRM |
| REVISED | PRM |
| CHECKED | PRM |

SHEET 6.03