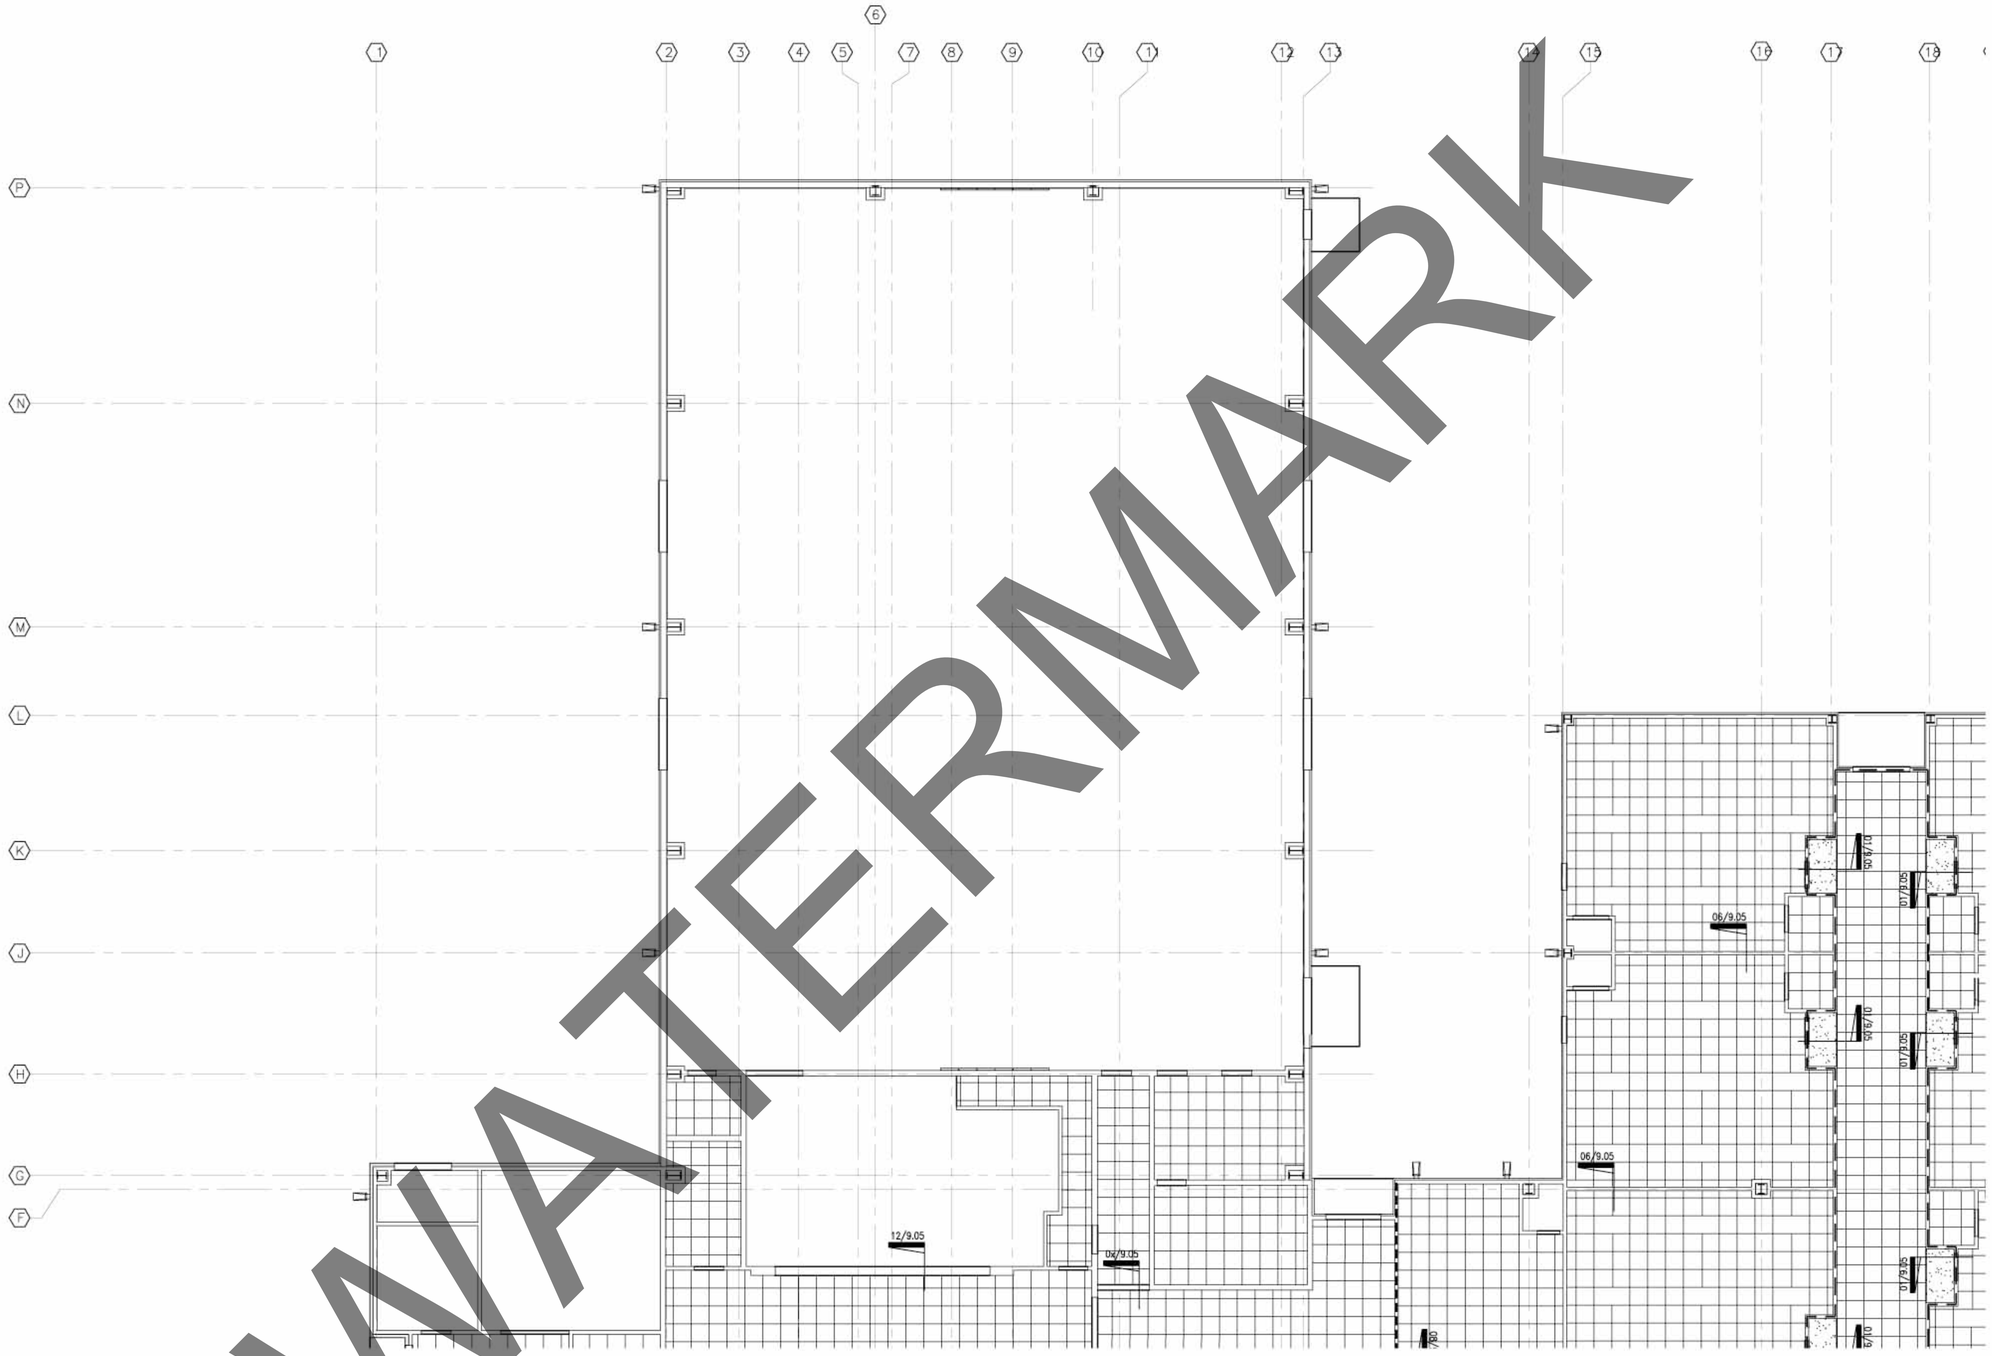

WATERMARK

LEGEND

- GYPSUM BOARD
- 2 x 2 ACOUSTICAL LAY IN
- 2 x 4 FLUORESCENT LIGHT FIXTURE
- FLUORESCENT LIGHT FIXTURE
- WALL BRACKET LIGHT FIXTURE
- RECESSED LIGHT FIXTURE
- EXIT LIGHT
- MEZZANINE LIGHT
- SFC MTD STRIP LIGHT
- SFC MTD STRIP LIGHT
- WALL LIGHT FIXTURE
- UP-LIGHTING WALL FIXTURE
- EMERGENCY SFC MTD STRIP LIGHT
- 2X4 EMERGENCY LIGHT
- EMERGENCY SFC MTD STRIP LIGHT
- 1X4 EMERGENCY LIGHT
- SLOT DIFFUSER
- PARTITIONS EXTENDED TO METAL DECK
- METAL SOFFIT

NOTE: ALL LAY-IN CEILINGS ARE AT 9'-0" A.F.F UNLESS OTHERWISE NOTED ON PLAN.

D C B A

01 Partial Reflected Ceiling Plan – AREA D

SCALE 1/8"= 1'-0"

FILE	
DATE	03/17/08
DESIGNED	PRM
DRAWN	PRM
REVISED	PRM
CHECKED	PRM

NO.	REVISION	BY	DATE

SHEET 9.04