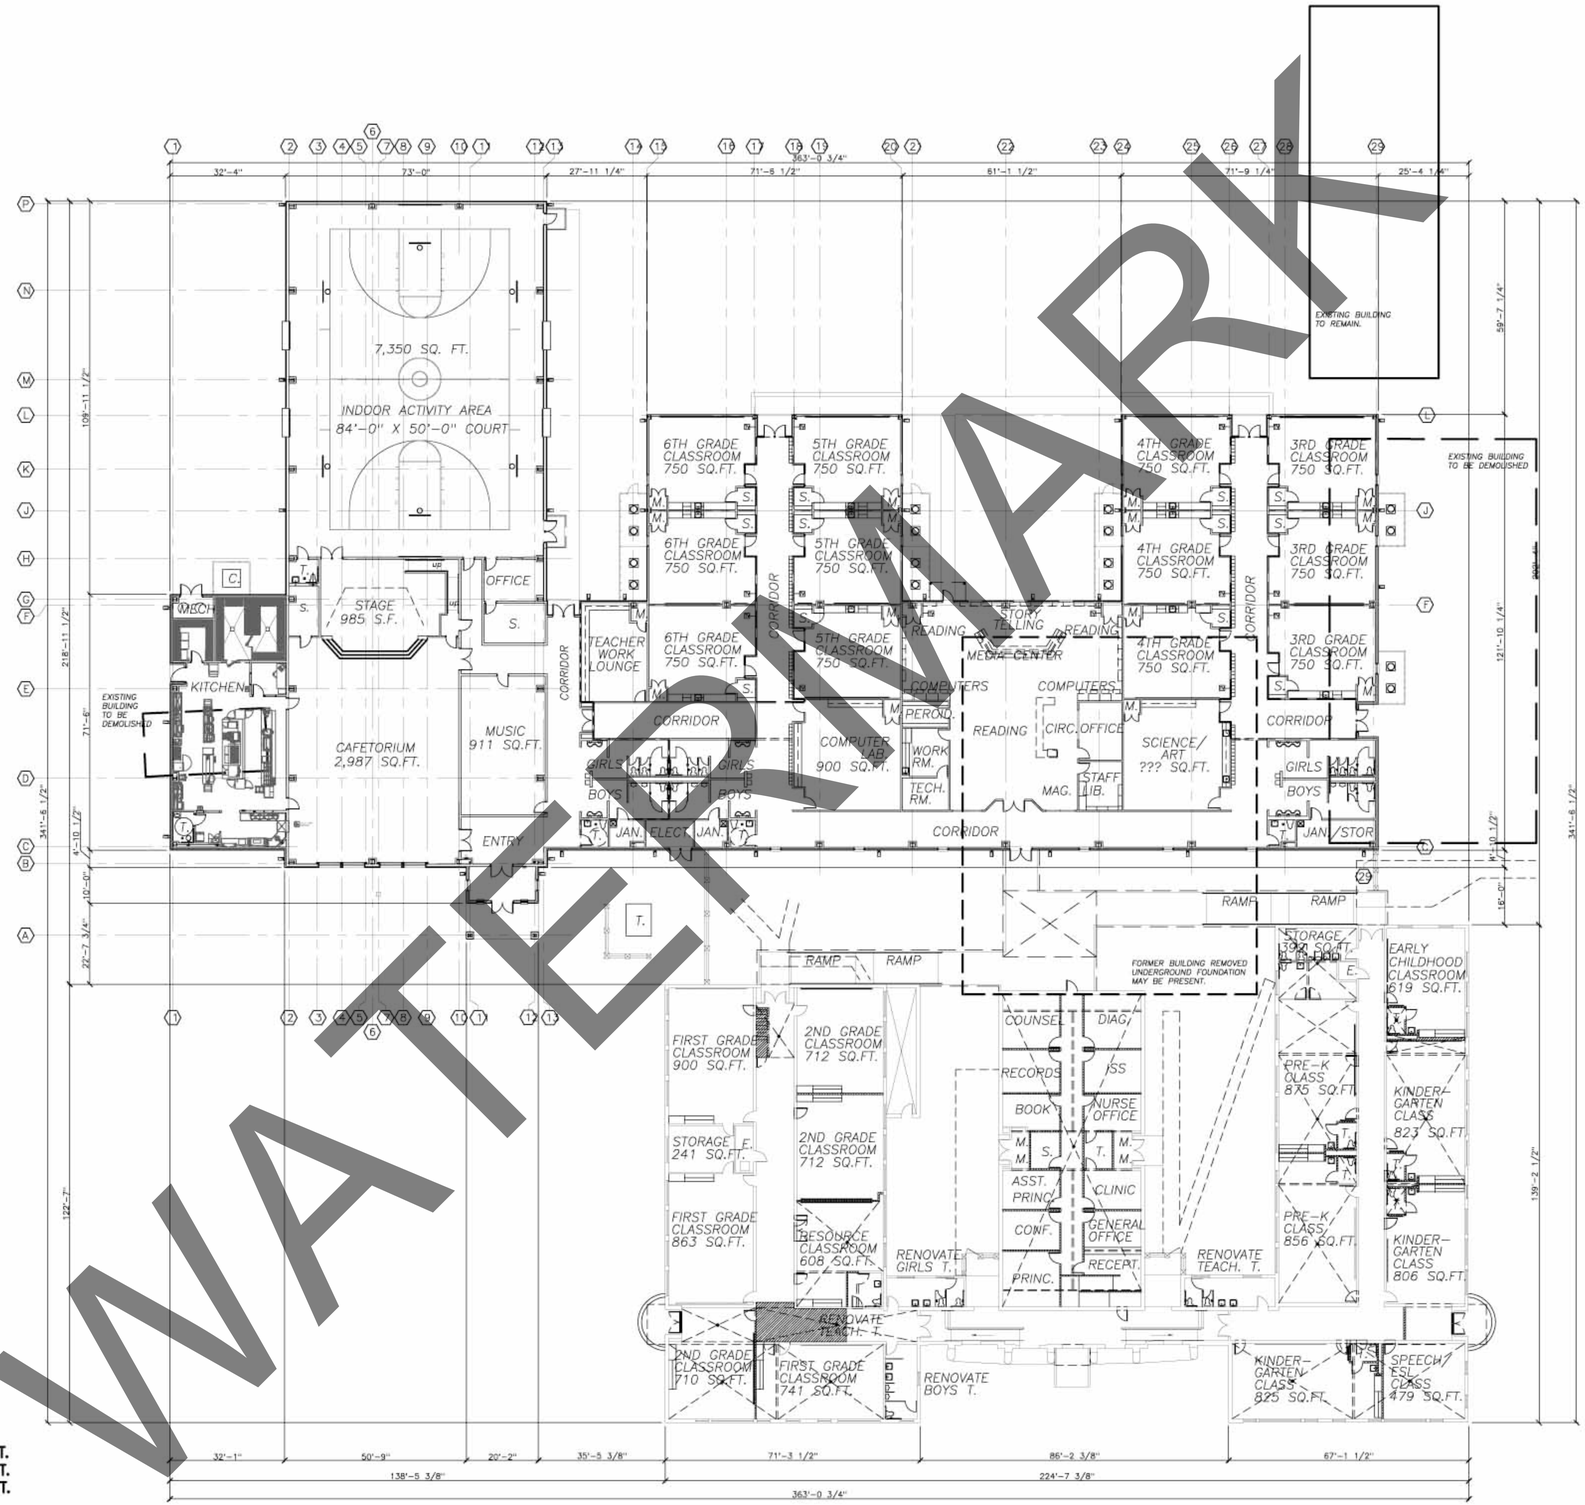

WATERMARK

01 Composite Floor Plan

SCALE 1"= 20'-0"

LEGEND

NEW CONSTRUCTION(Not Including Gym)	SQ. FT.
NEW CONSTRUCTION(Gym)	SQ. FT.
TOTAL NEW CONSTRUCTION	SQ. FT.
NEW COVERED WALKWAYS	SQ.FT.

NO.	REVISION	BY	DATE

FILE	
DATE	03/17/08
DESIGNED	PRM
DRAWN	PRM
REVISED	PRM
CHECKED	PRM

SHEET 2.04