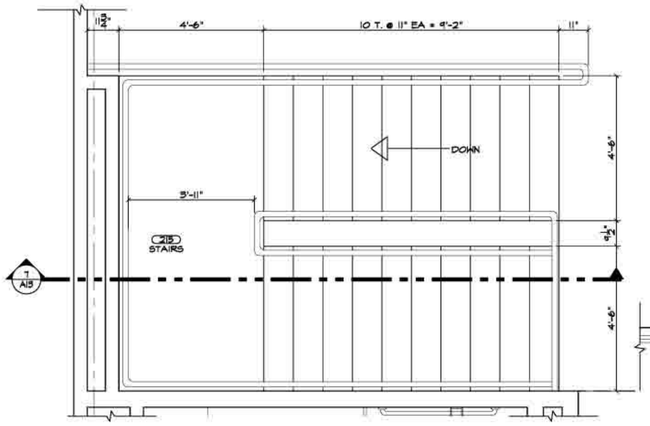

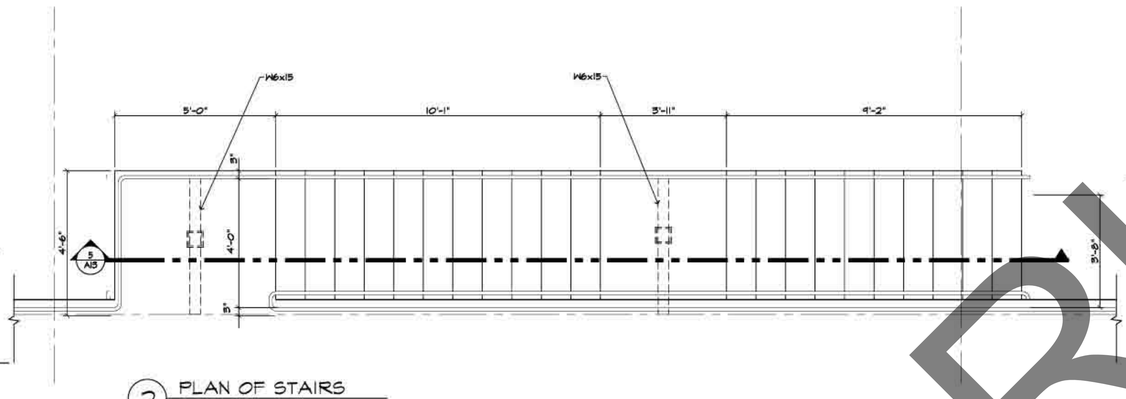

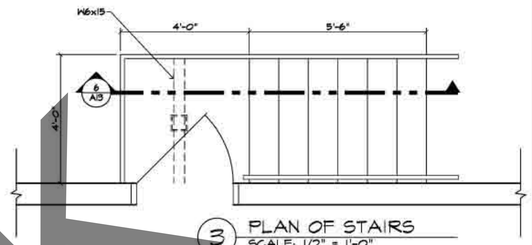

3 PLAN OF STAIRS
SCALE: 1/2" = 1'-0"

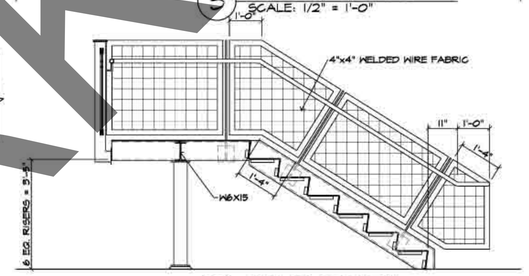

6 STAIR SECTION
SCALE: 1/2" = 1'-0"

1 PLAN OF STAIRS
SCALE: 1/2" = 1'-0"

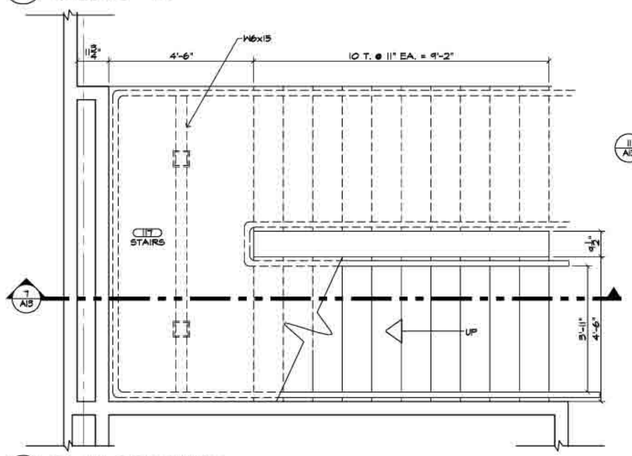

2 PLAN OF STAIRS
SCALE: 1/2" = 1'-0"

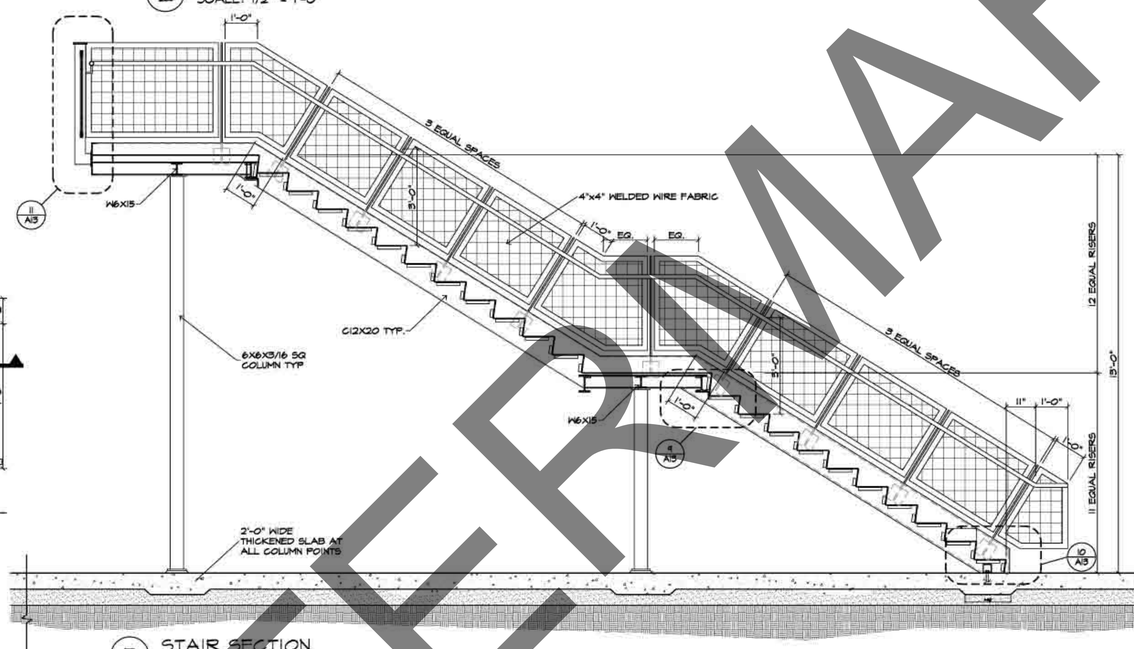

4 PLAN OF STAIRS
SCALE: 1/2" = 1'-0"

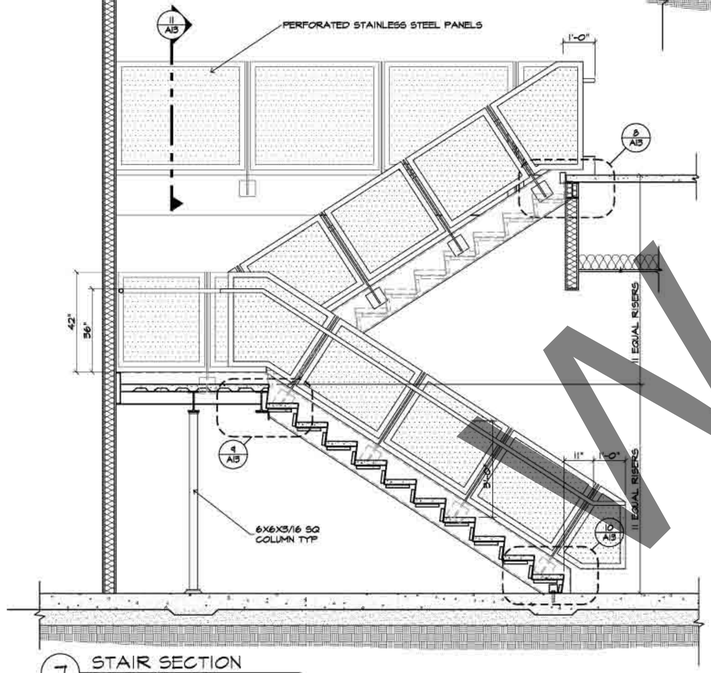

7 STAIR SECTION
SCALE: 1/2" = 1'-0"
SHOP DRAWINGS TO BE
SUBMITTED BY CONTRATOR

5 STAIR SECTION
SCALE: 1/2" = 1'-0"

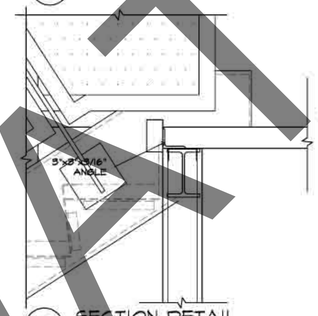

8 SECTION DETAIL
SCALE: 1 1/2" 1'-0"

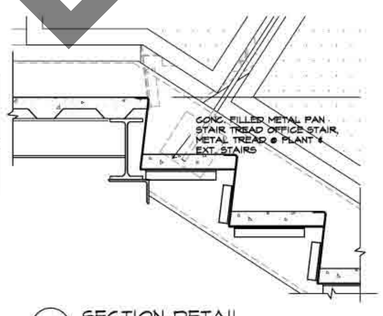

9 SECTION DETAIL
SCALE: 1 1/2" 1'-0"

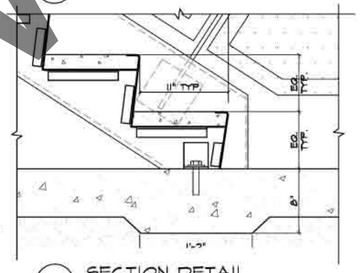

10 SECTION DETAIL
SCALE: 1 1/2" 1'-0"

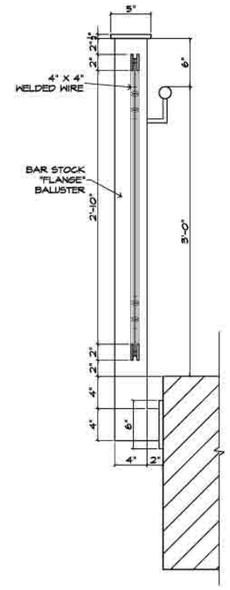

11 SECTION DETAIL
SCALE: 1 1/2" = 1'-0"

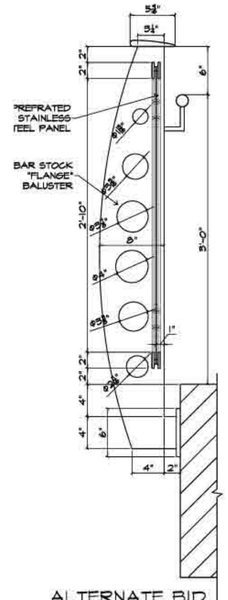

11A ALTERNATE BID
SECTION DETAIL
SCALE: 1 1/2" = 1'-0"
THIS OCCURS AT THE LOBBY
BALCONY ONLY

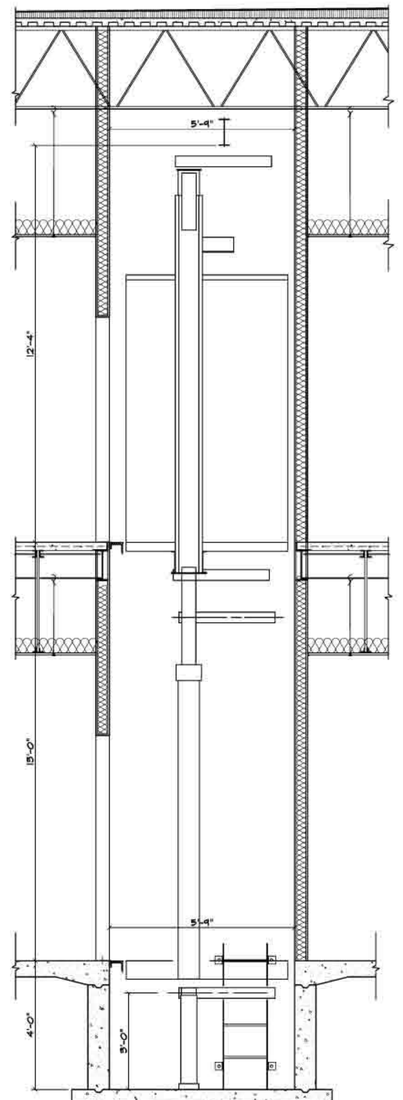

12 ELEVATOR SECTION
SCALE: 1/2" = 1'-0"
SHOP DRAWINGS TO BE
SUBMITTED BY CONTRACTOR

WATERMARK

PROJECT NO:
DATE DRAWN:
DRAWN BY:

No.	Revisions Date	Description

A|3