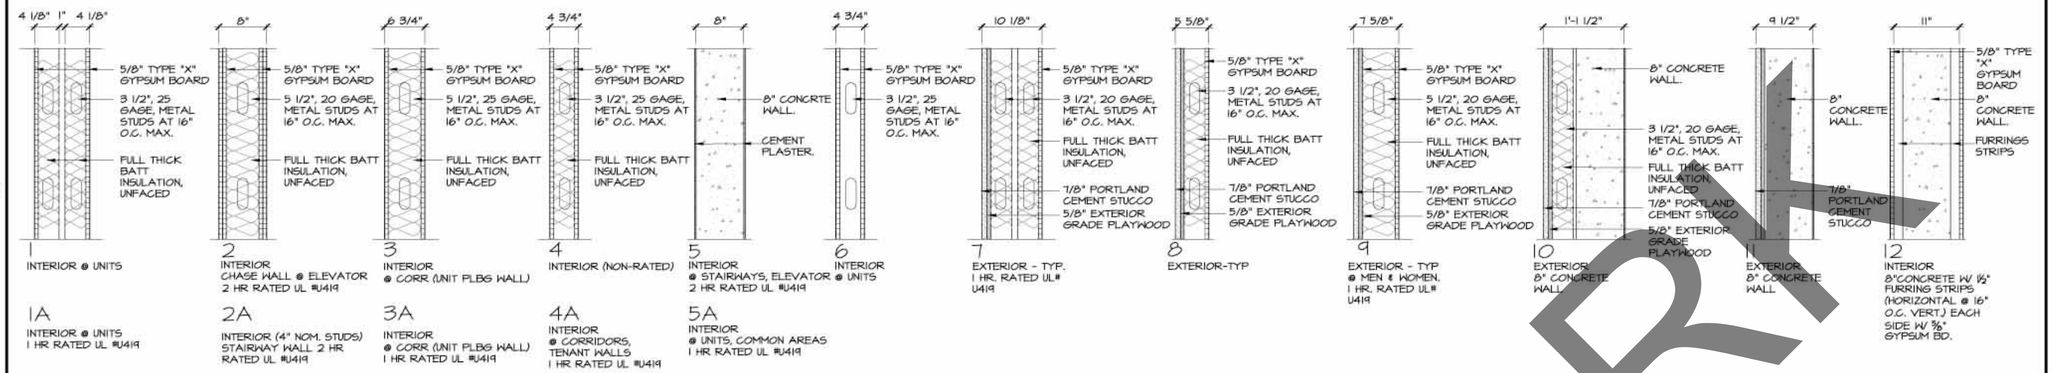

---------- 1HR RATED WALL

---------- 2HR RATED WALL

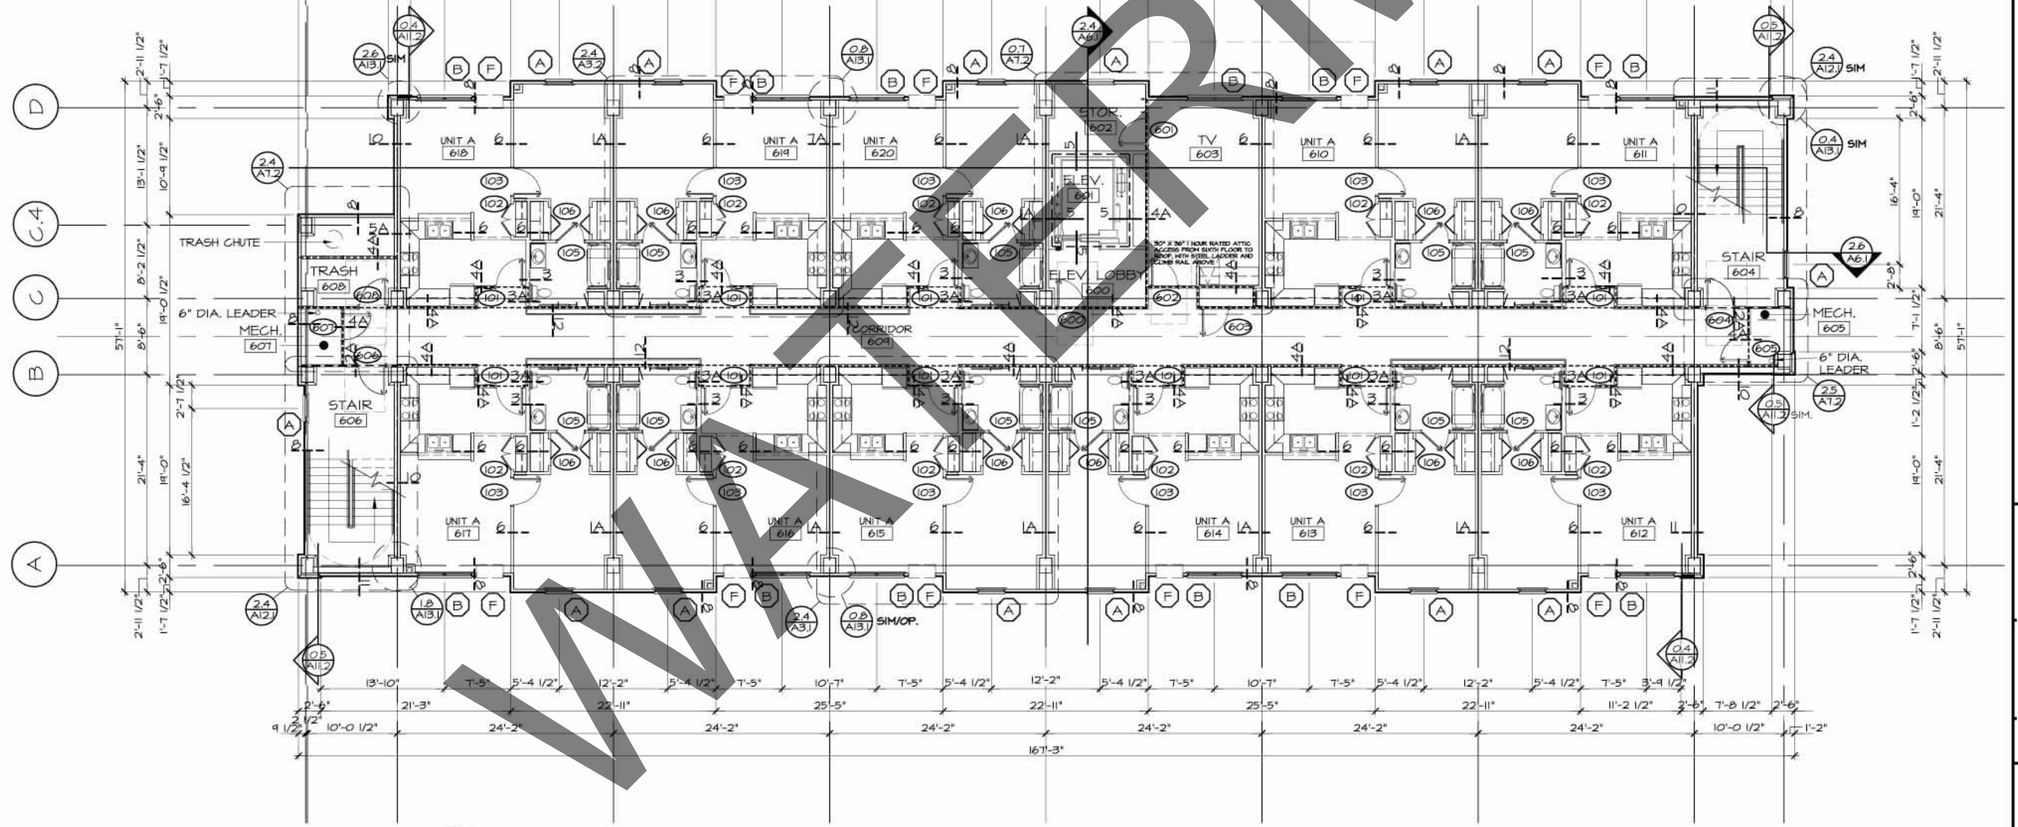

GENERAL NOTES:
1. PORCH WALLS TO BE STUCCO
2. PORCH CEILING TO BE PAINTED CONCRETE W/ TEXTURE

0.4 SIXTH FLOOR PLAN
SCALE: 1/8" = 1'-0"

PLAN NORTH

REVISIONS NO.	DATE	DATE
		PROJ. NO.
		SHEET A4.6
		OF XA SHEETS

WATERMARK